GLOUCESTER 149

ISAAC THEATRE ROYAL

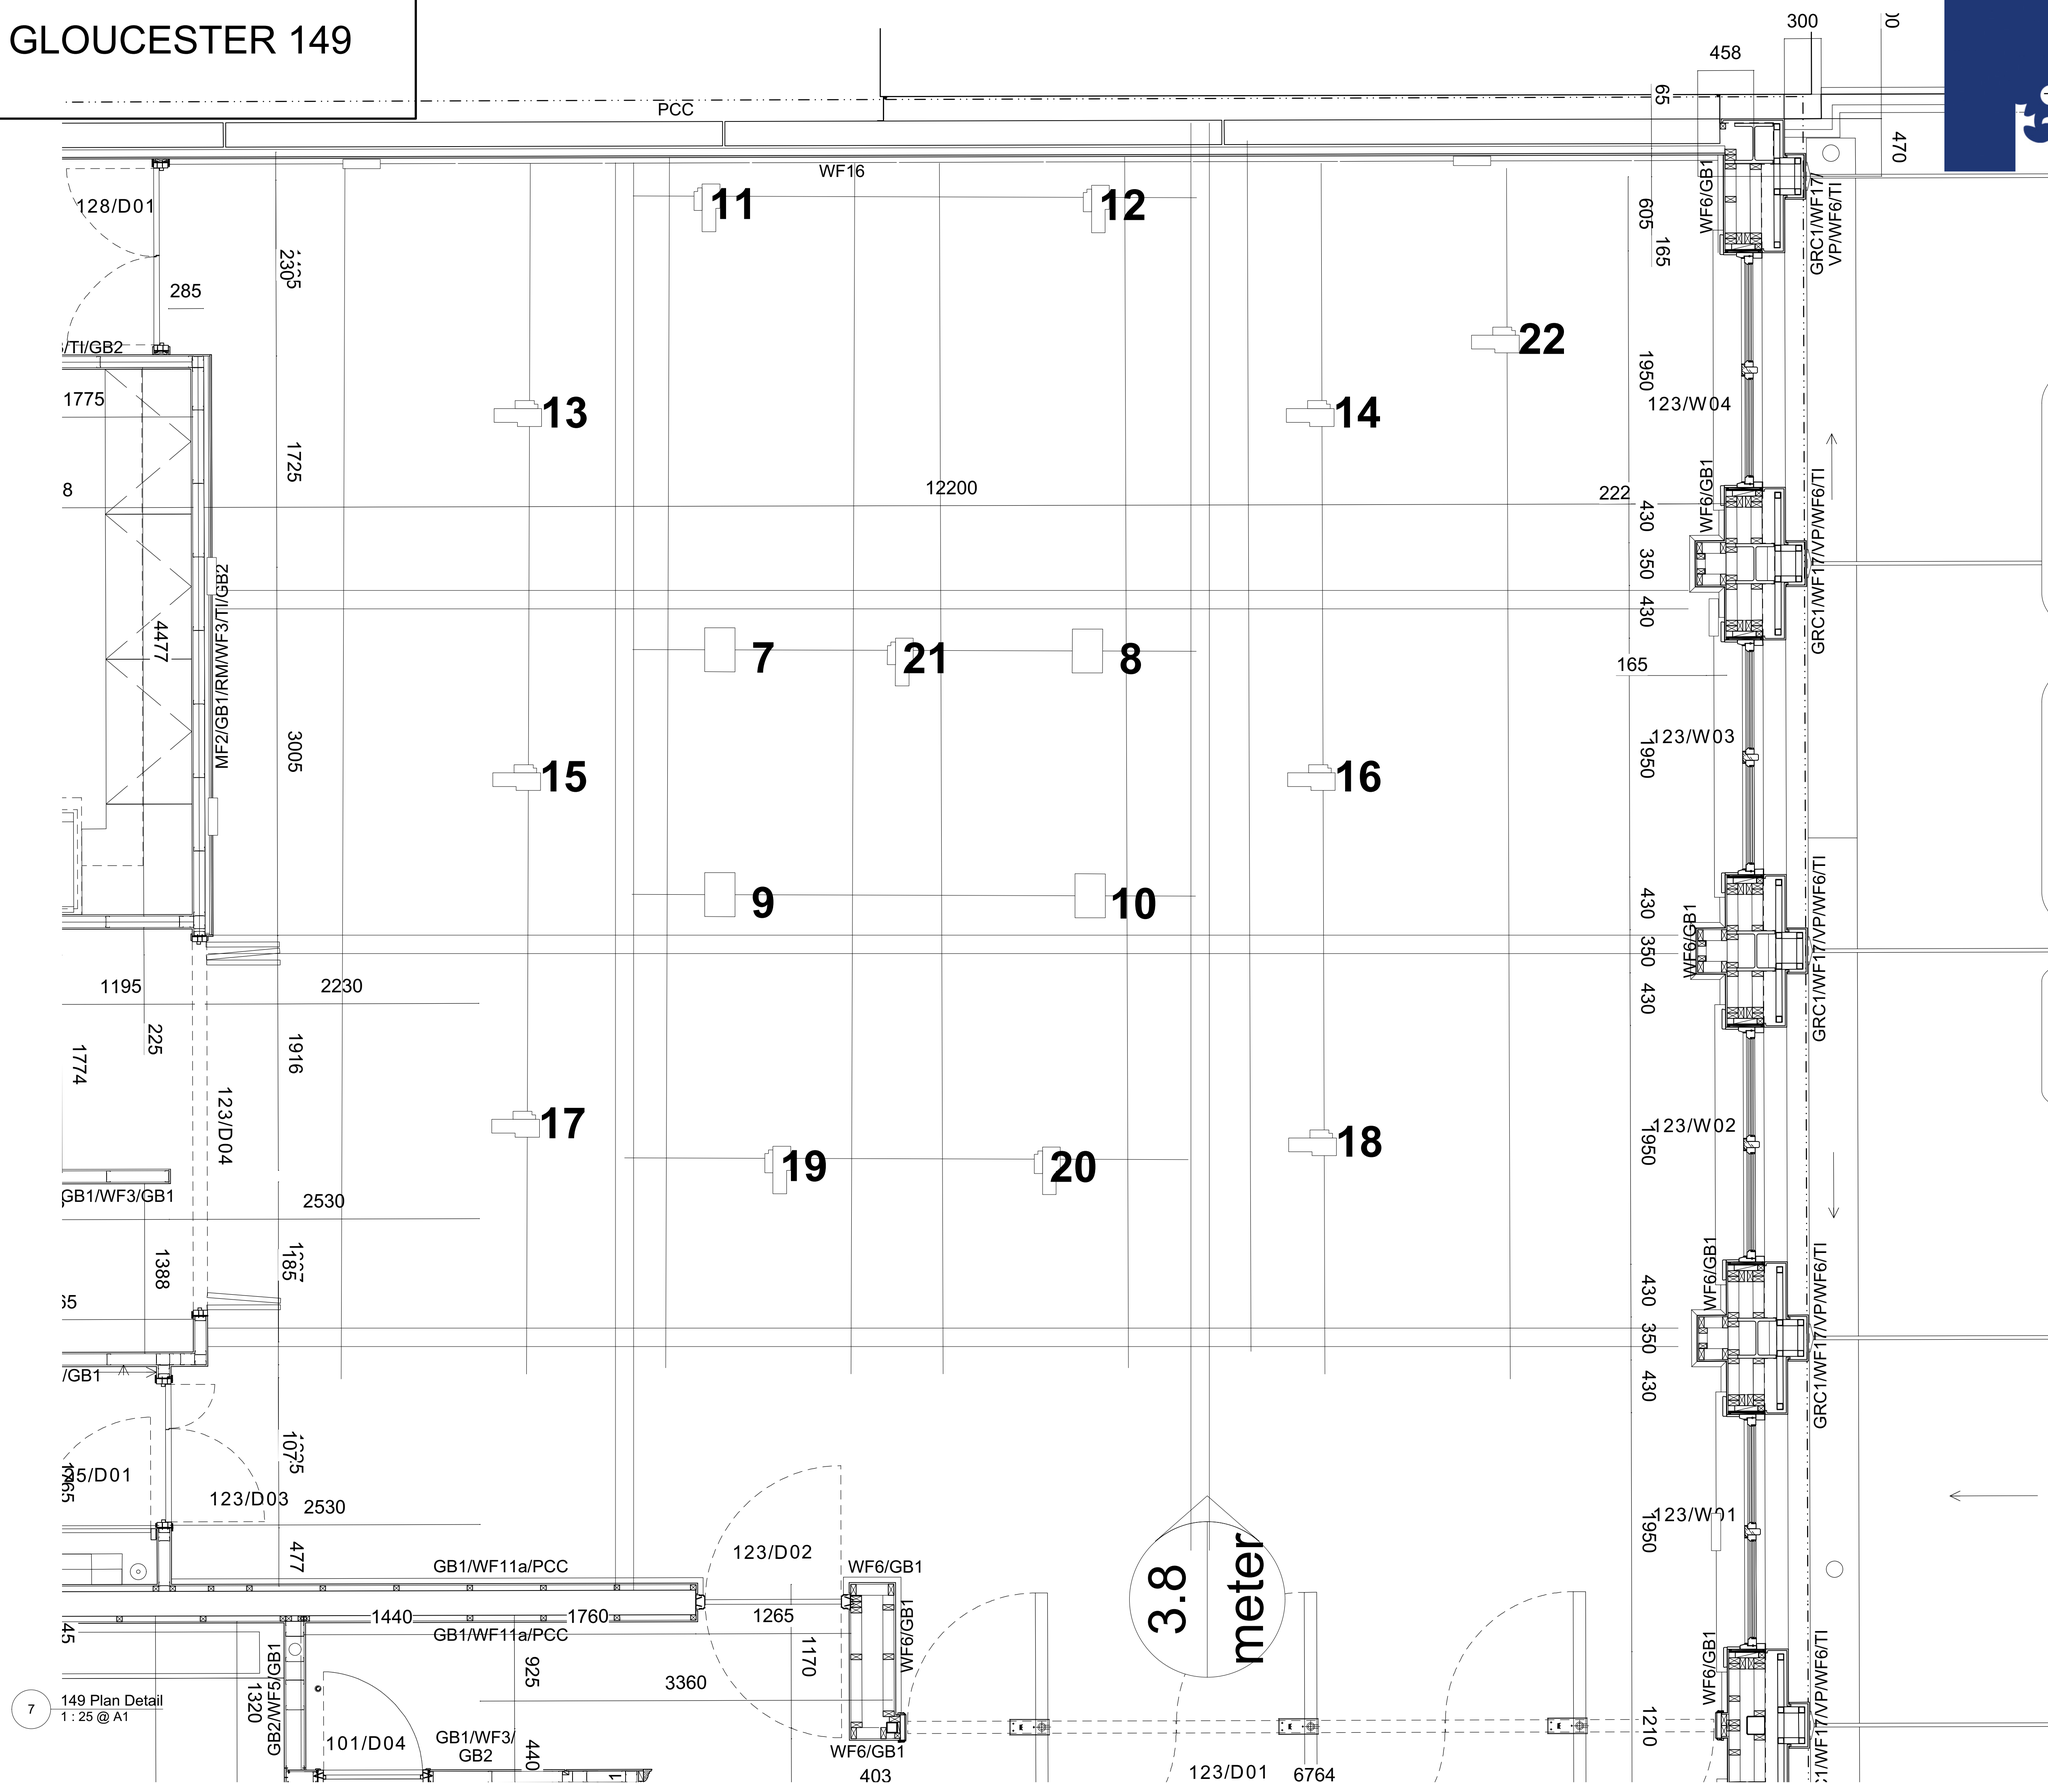

DMX addresses:

Dimmer #1-#6	= 001 - 006
Fixture #7	= 007
Fixture #8	= 022
Fixture #9	= 037
Fixture #10	= 052
Fixture #11	= 067
Fixture #12	= 083
Fixture #13	= 099
Fixture #14	= 115
Fixture #15	= 131
Fixture#16	= 147
Fixture #17	= 163
Fixture #18	= 179
Fixture #19	= 195
Fixture #20	= 211
Fixture #21	= 227
Fixture #22	= 243

Notes

12 x Selecon LED Fresnel
4 x Selecon LED Profile

2 x 32A PDL
5 x 10A Flat pin

several RJ45 connectors

1 x small PA, incl. Mic
1 x small Piano

120x Seats

Disclaimer

This drawing is a visual concept only.
The drafts person holds no responibility for the strutural integrity or electrical appropriateness of the design. No engineering or electricial specifications should be implied.
The drafts person holds no responibilty for the safety of any items drawn or implied in this design. Written dimensions hold precedence over scaled dimensions. Final determinations may only take place either on-site or via written or electronic confirmation.

7 149 Plan Detail
1 : 25 @ A1

Date: 11/1/16
Time: 2:33:37 p.m.
File name: 2015_ITR-Gloucester.vwx